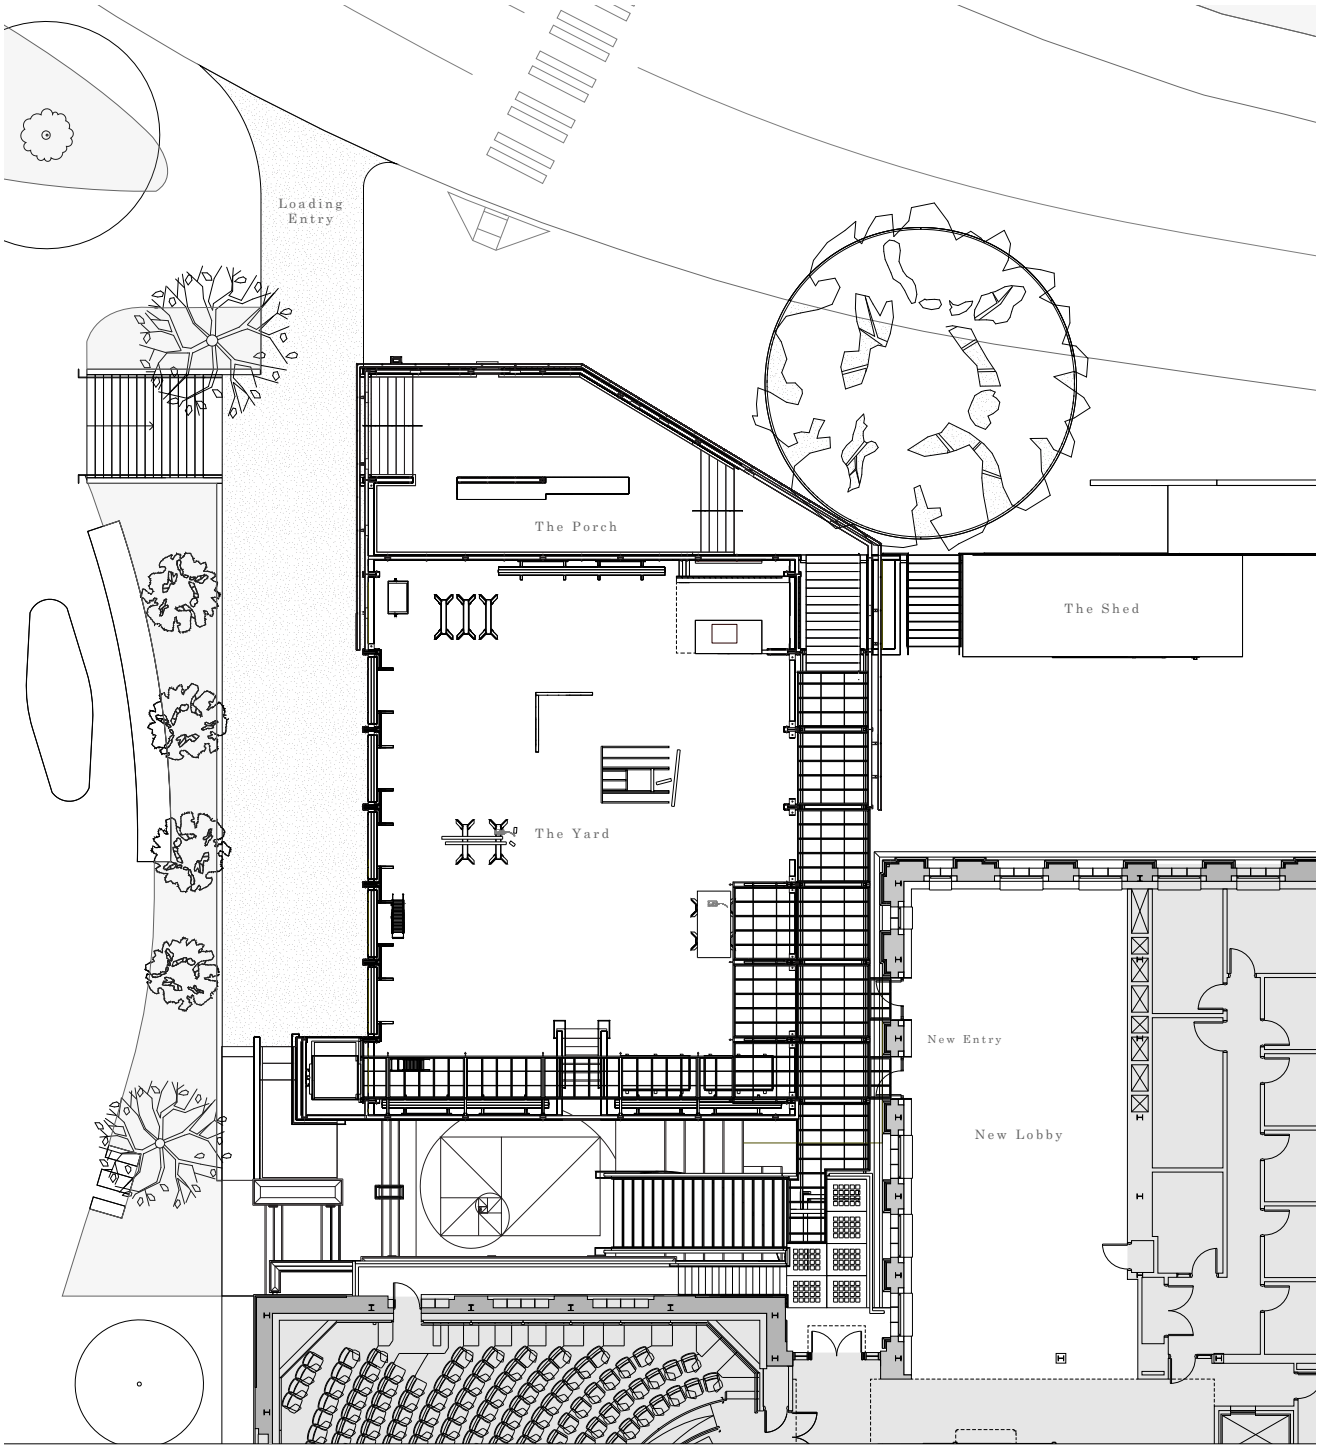
Loading
Entry
The Porch
The Shed
The Yard
New Entry
New Lobby

LEVEL ONE